Site Plan

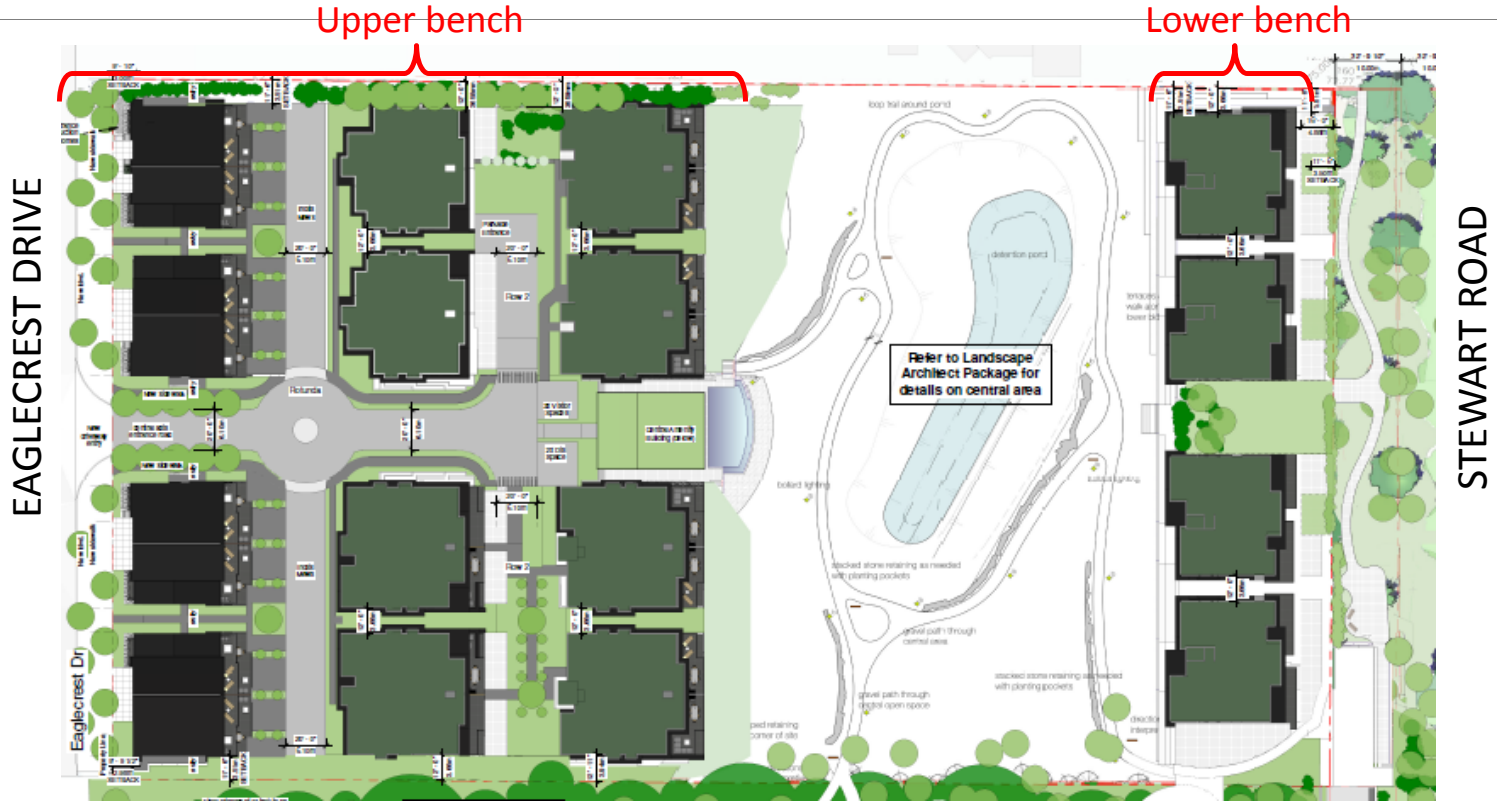
Upper bench
Lower bench
EAGLECREST DRIVE
STEWART ROAD
Eaglecrest Dr
Refer to Landscape Architect Package for details on central area