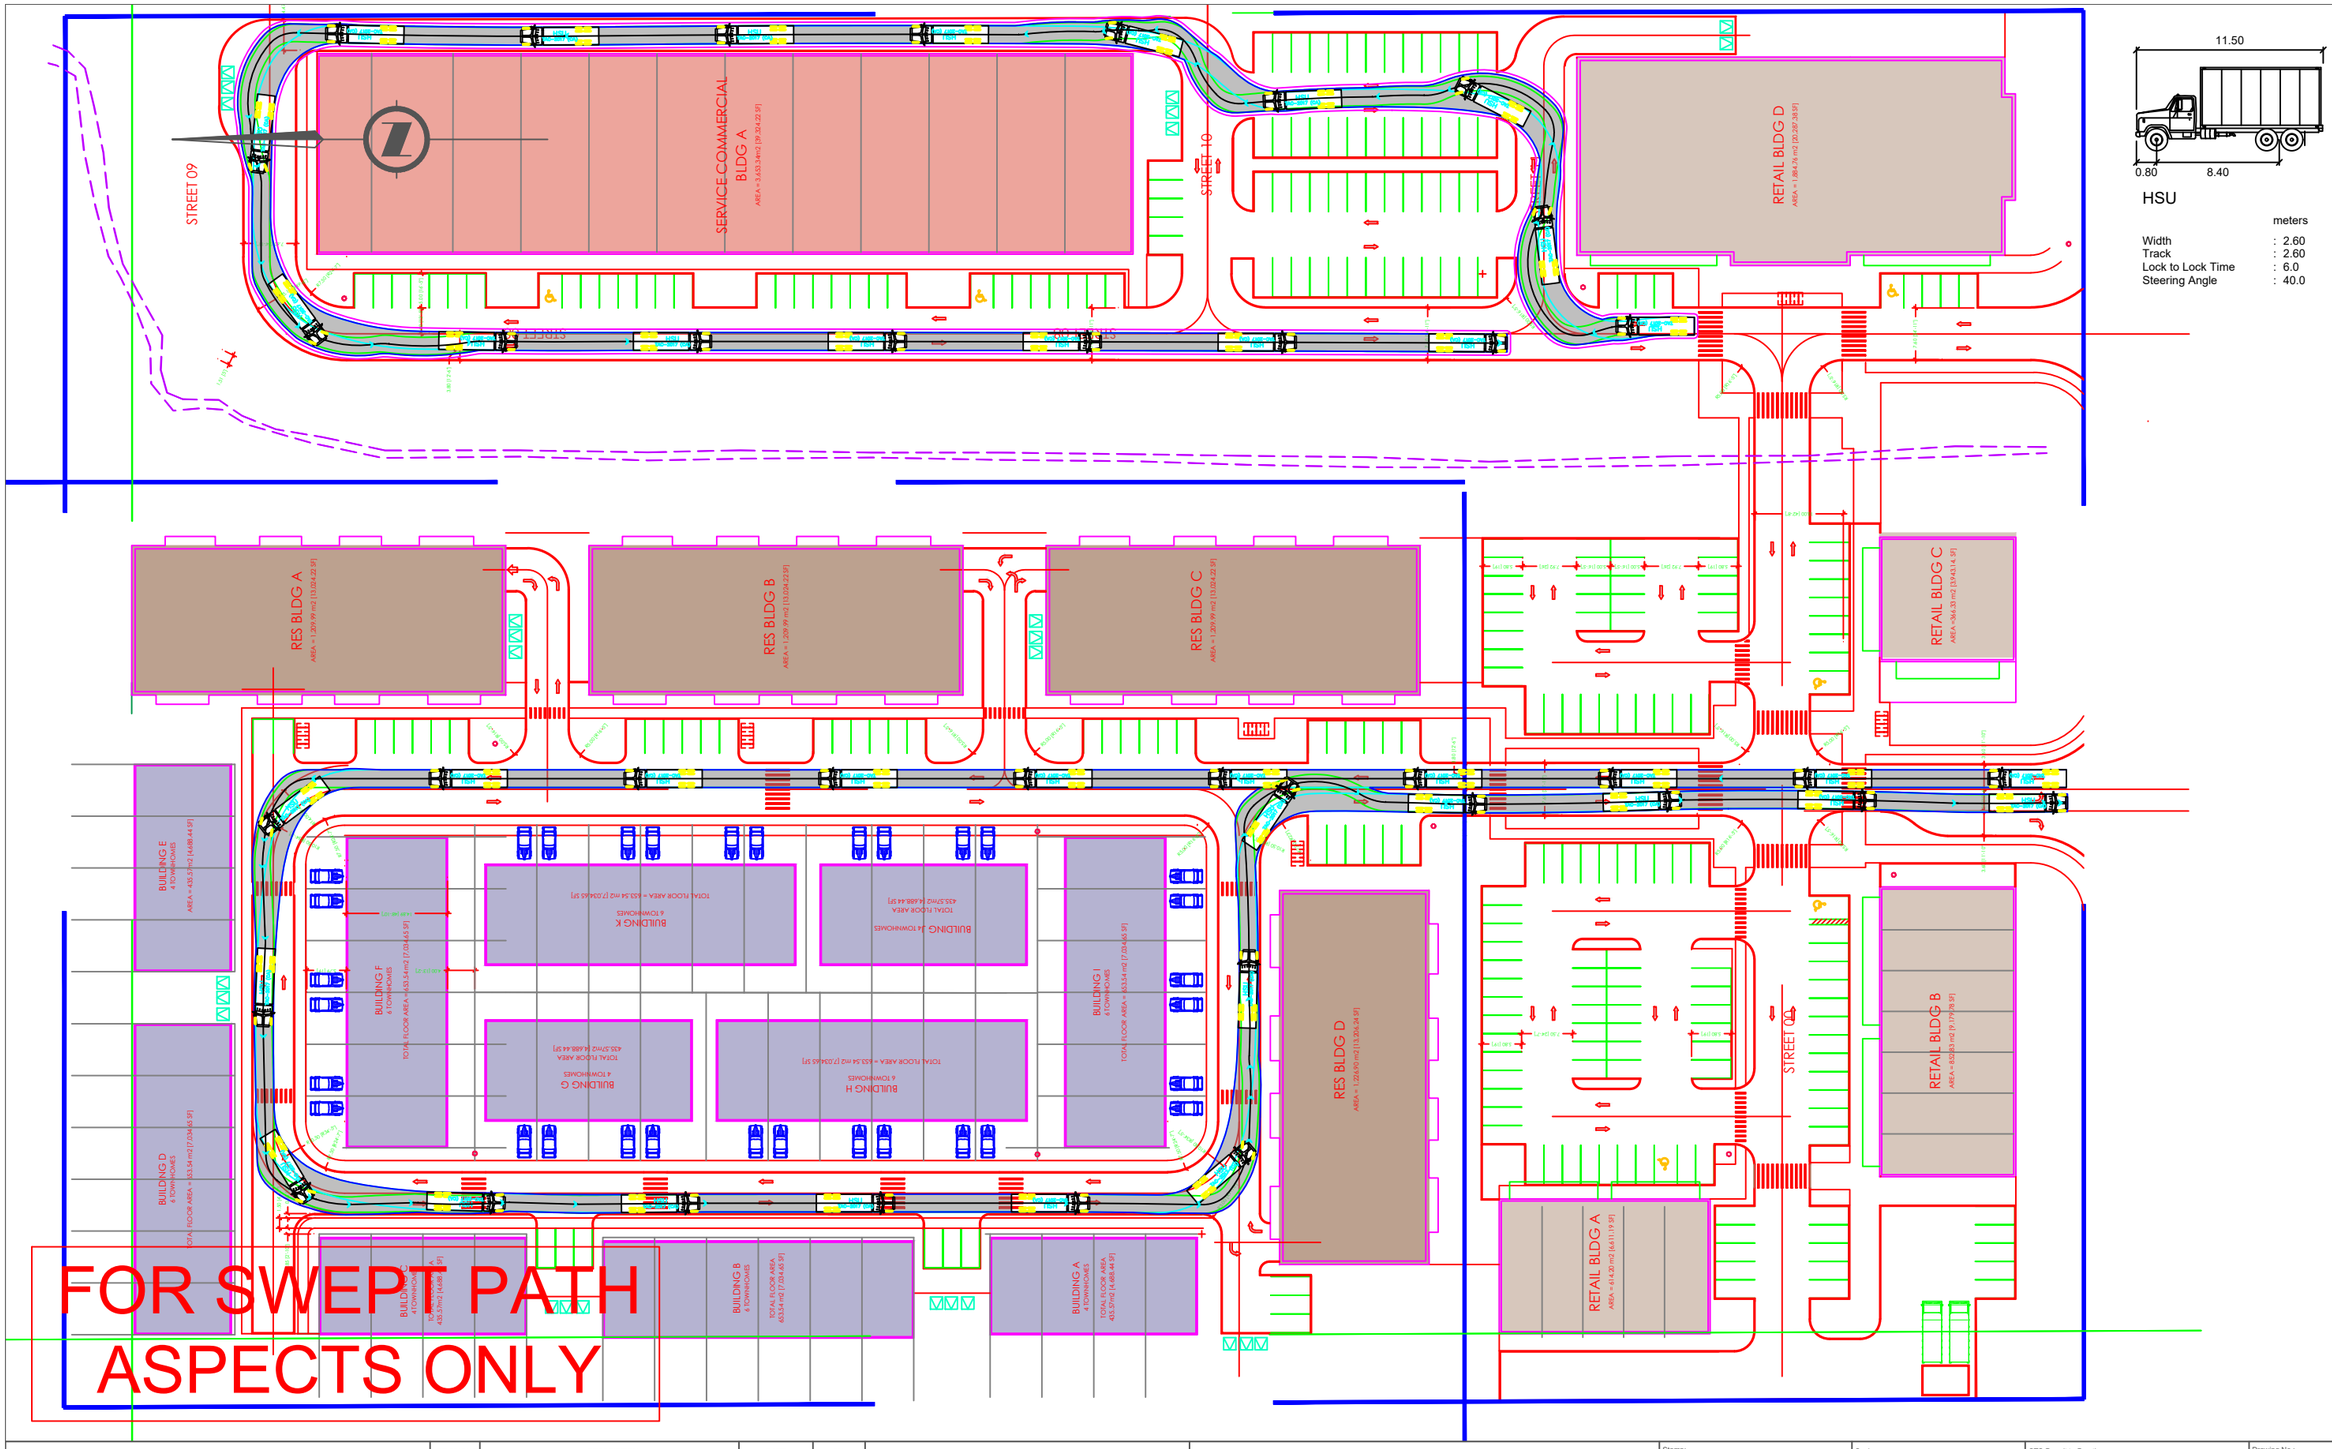

FOR SWEPT PATH ASPECTS ONLY

LEGEND

- Front Tires
- Rear Tires
- Vehicle Body
- 0.5m Body Clearance
- Conflict

REVISIONS	DESCRIPTION	DATE	BY

CTS Traffic Engineering Specialists
101A – 1952 Kingsway Avenue
Port Coquitlam, BC, Canada V3C 6C2
Tel: 604–936–6190
Fax: 604–936–6175

HSU TRUCK SWEPT PATH

1118–1150 SUNSHINE COAST HWY
TRAFFIC ENGINEERING SERVICE

Stamp:

Scale: NTS	CTS Permit to Practice:	Drawing No.: 1
Designed: R.C.		
Drawn: R.C.	CTS Project Number: 9231	
Reviewed: J.V.	Date: 24 SEP 2026	Revision No.: 0

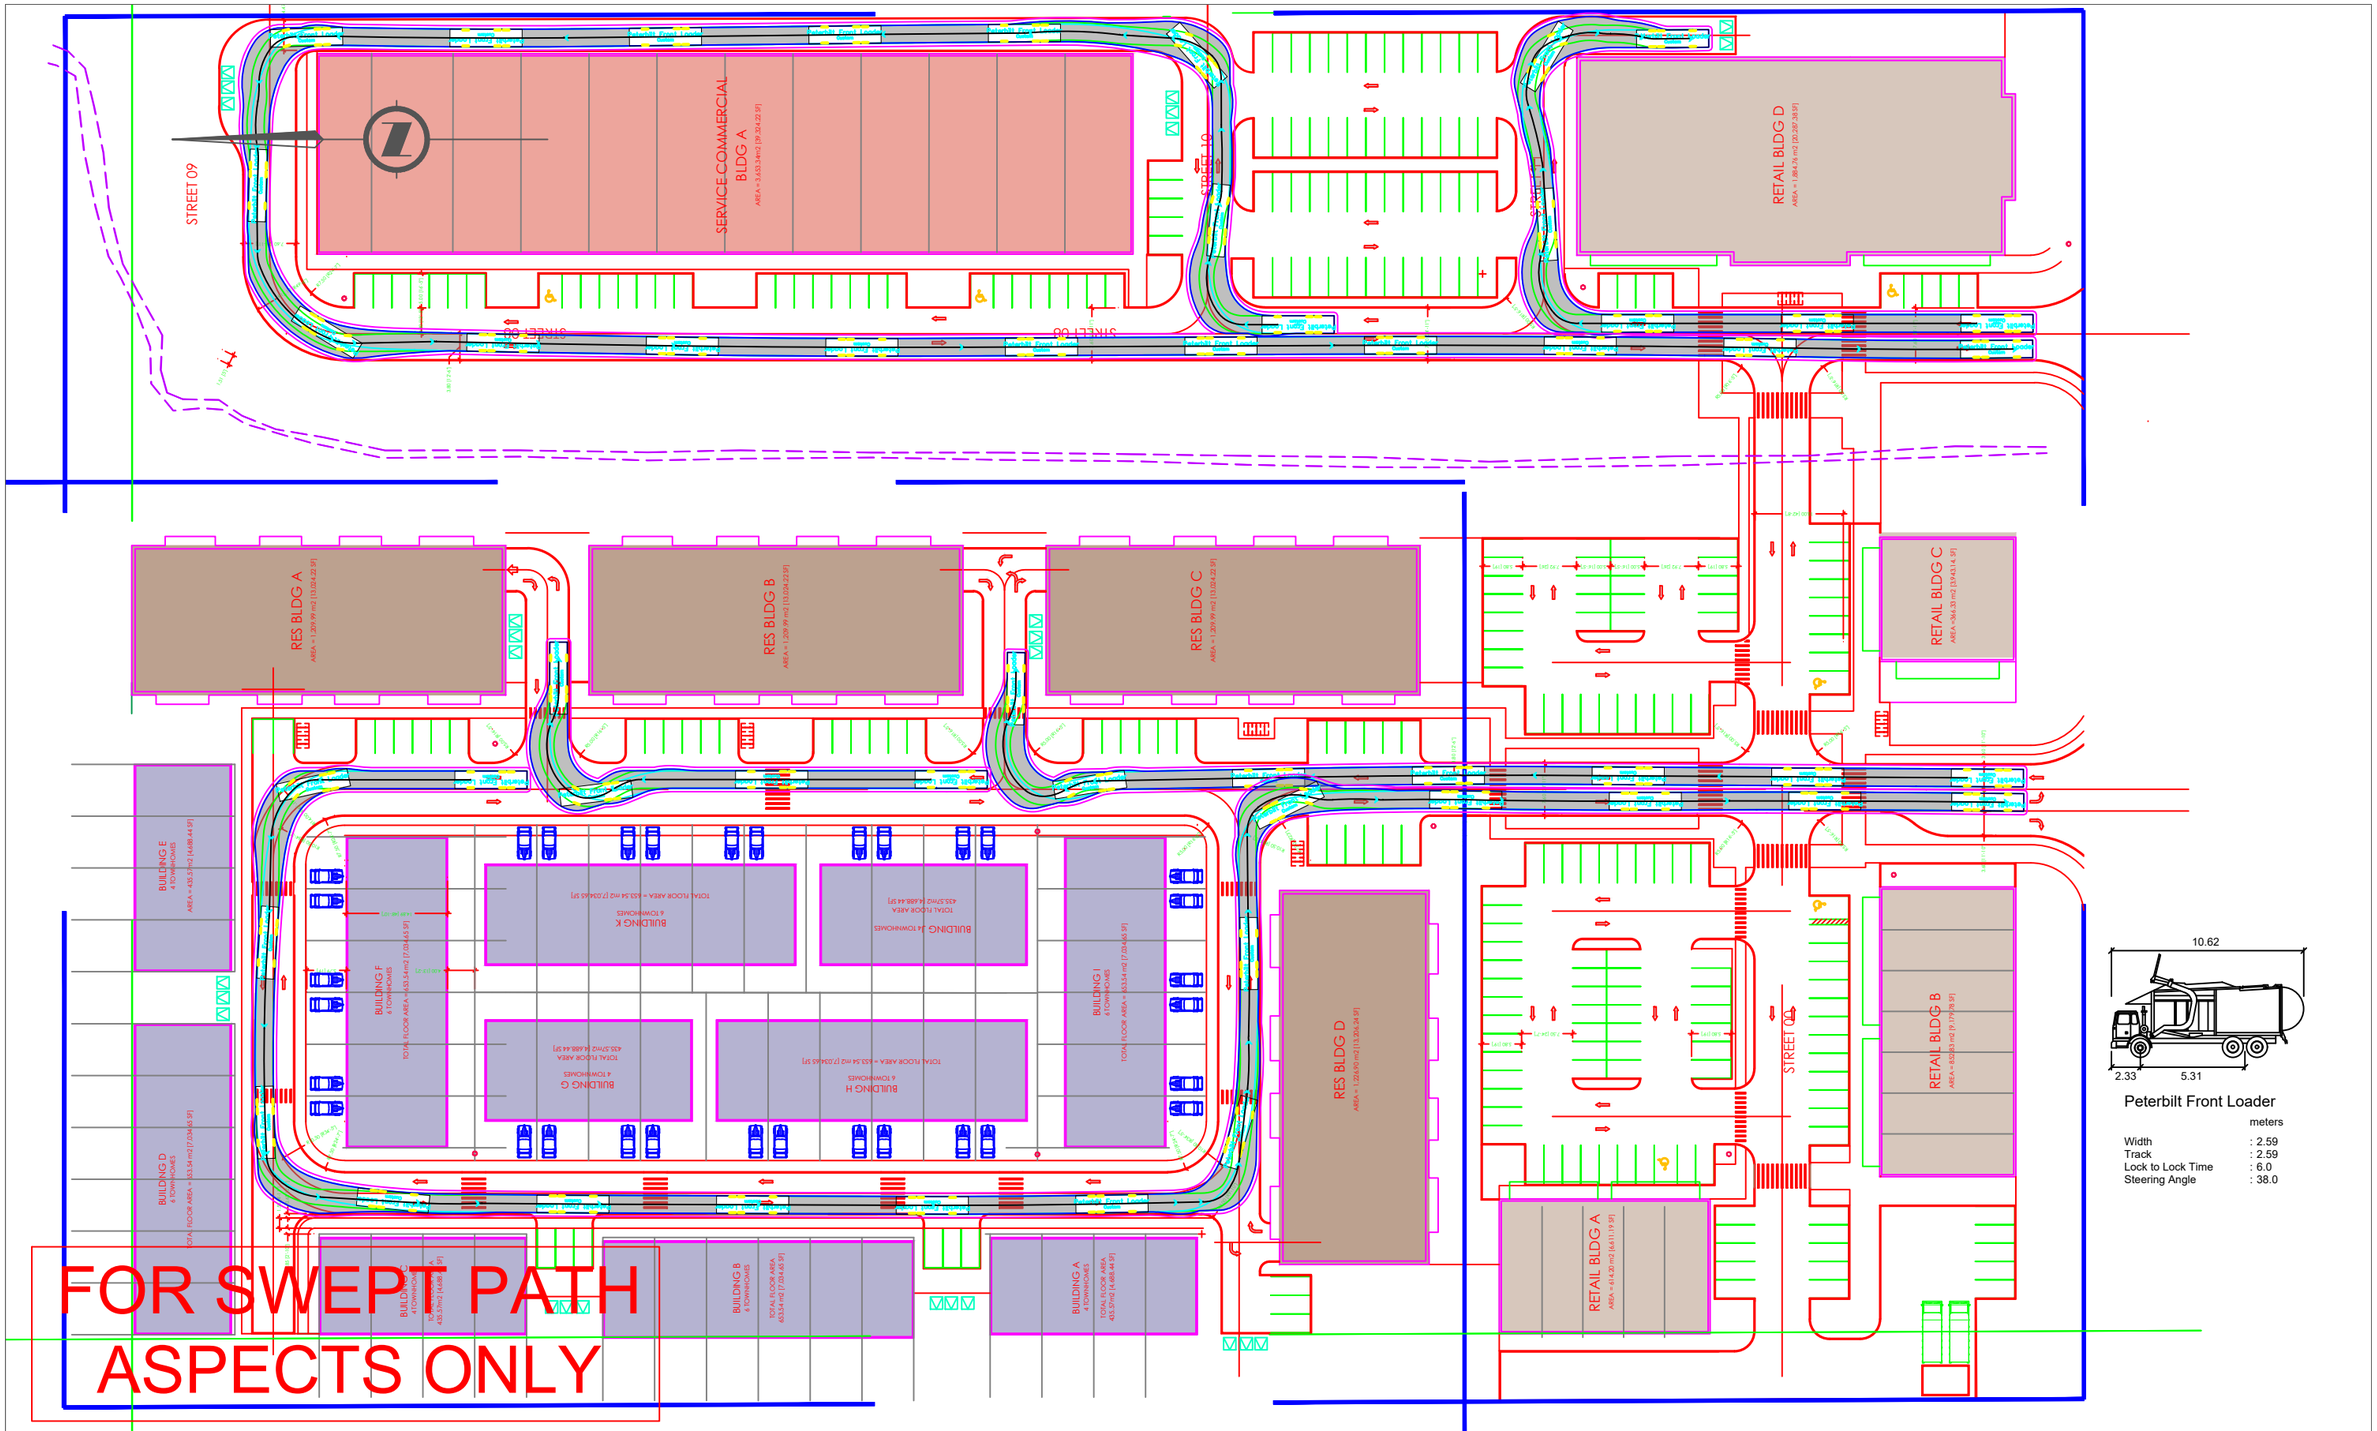

LEGEND

- Front Tires
- Rear Tires
- Vehicle Body
- 0.5m Body Clearance
- Conflict

REVISIONS	DESCRIPTION	DATE	BY

CTS Traffic Engineering Specialists
101A – 1952 Kingsway Avenue
Port Coquitlam, BC, Canada V3C 6C2
Tel: 604–936–6190
Fax: 604–936–6175

FRONT LOADING
GARBAGE COLLECTION TRUCK
SWEPT PATH

1118–1150 SUNSHINE COAST HWY
TRAFFIC ENGINEERING SERVICE

Stamp:

Scale: NTS	CTS Permit to Practice:	Drawing No.: 2
Designed: R.C.		
Drawn: R.C.	CTS Project Number: 9231	
Reviewed: J.V.	Date: 24 SEP 2026	Revision No.: 0

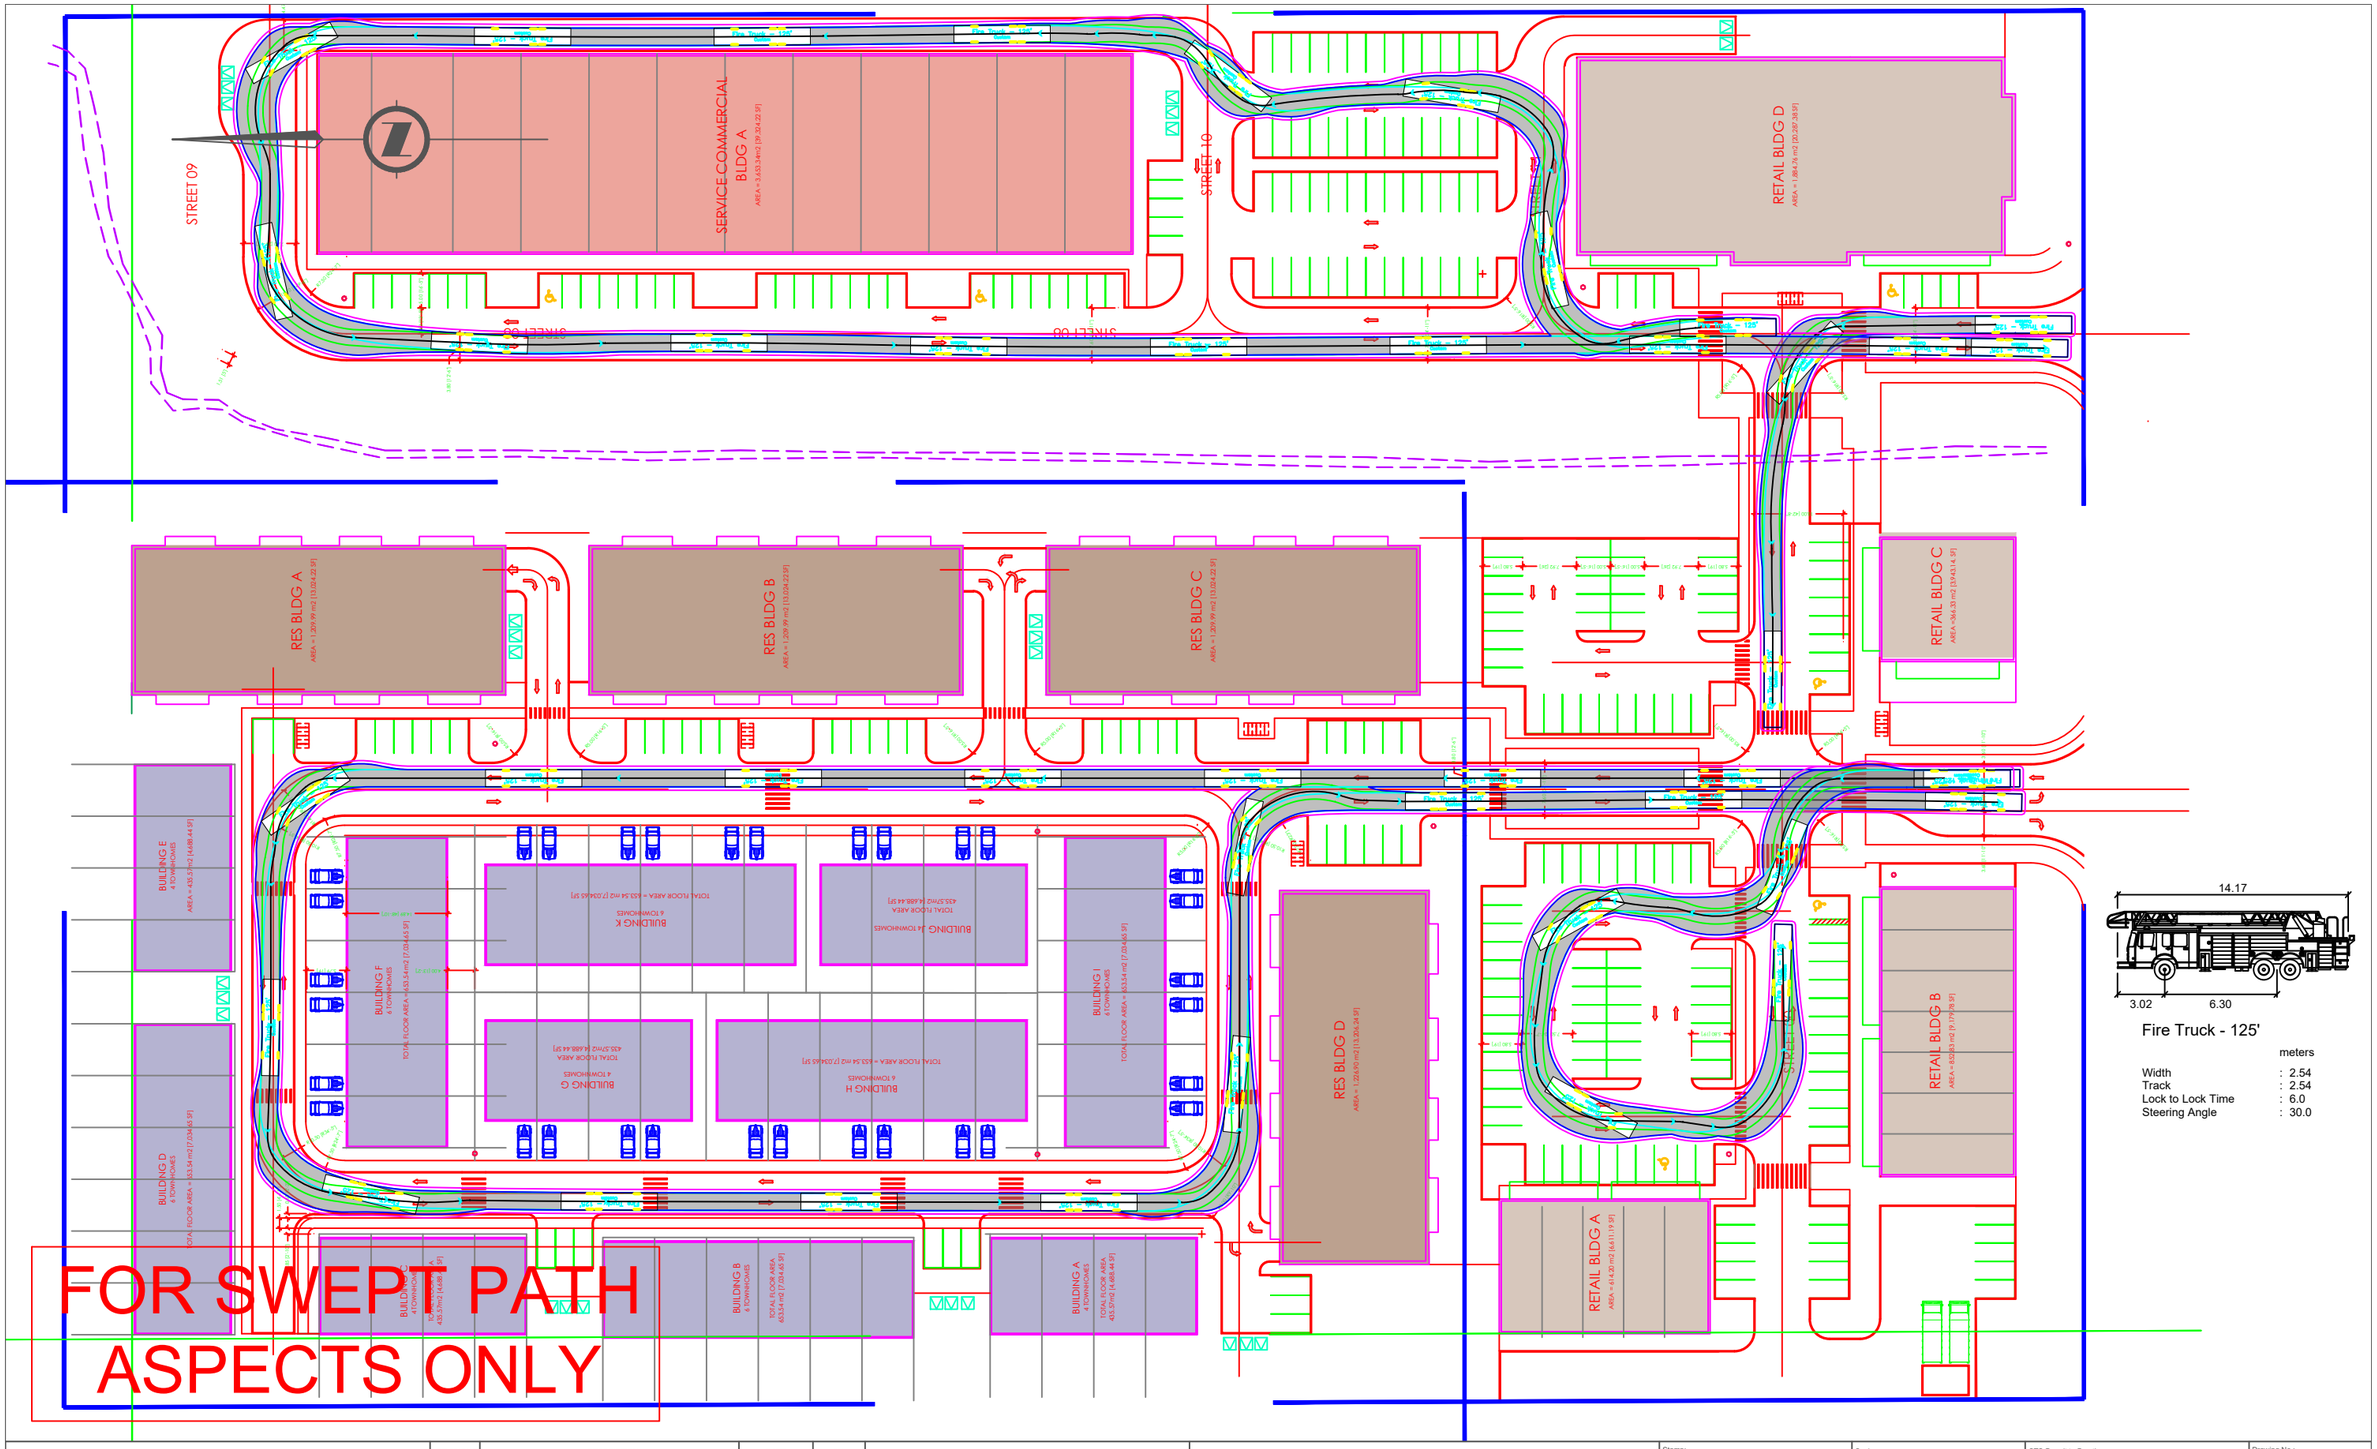

FOR SWEPT PATH ASPECTS ONLY

LEGEND

- Front Tires
- Rear Tires
- Vehicle Body
- 0.5m Body Clearance
- Conflict

REVISIONS	DESCRIPTION	DATE	BY

CTS Traffic Engineering Specialists
101A – 1952 Kingsway Avenue
Port Coquitlam, BC, Canada V3C 6C2
Tel: 604–936–6190
Fax: 604–936–6175

FIRE TRUCK SWEPT PATH

1118–1150 SUNSHINE COAST HWY
TRAFFIC ENGINEERING SERVICE

Stamp:

Scale: NTS	CTS Permit to Practice:	Drawing No.: 3	
Designed: R.C.			
Drawn: R.C.	CTS Project Number: 9231		
Reviewed: J.V.	Date: 24 SEP 2026	Revision No.: 0	