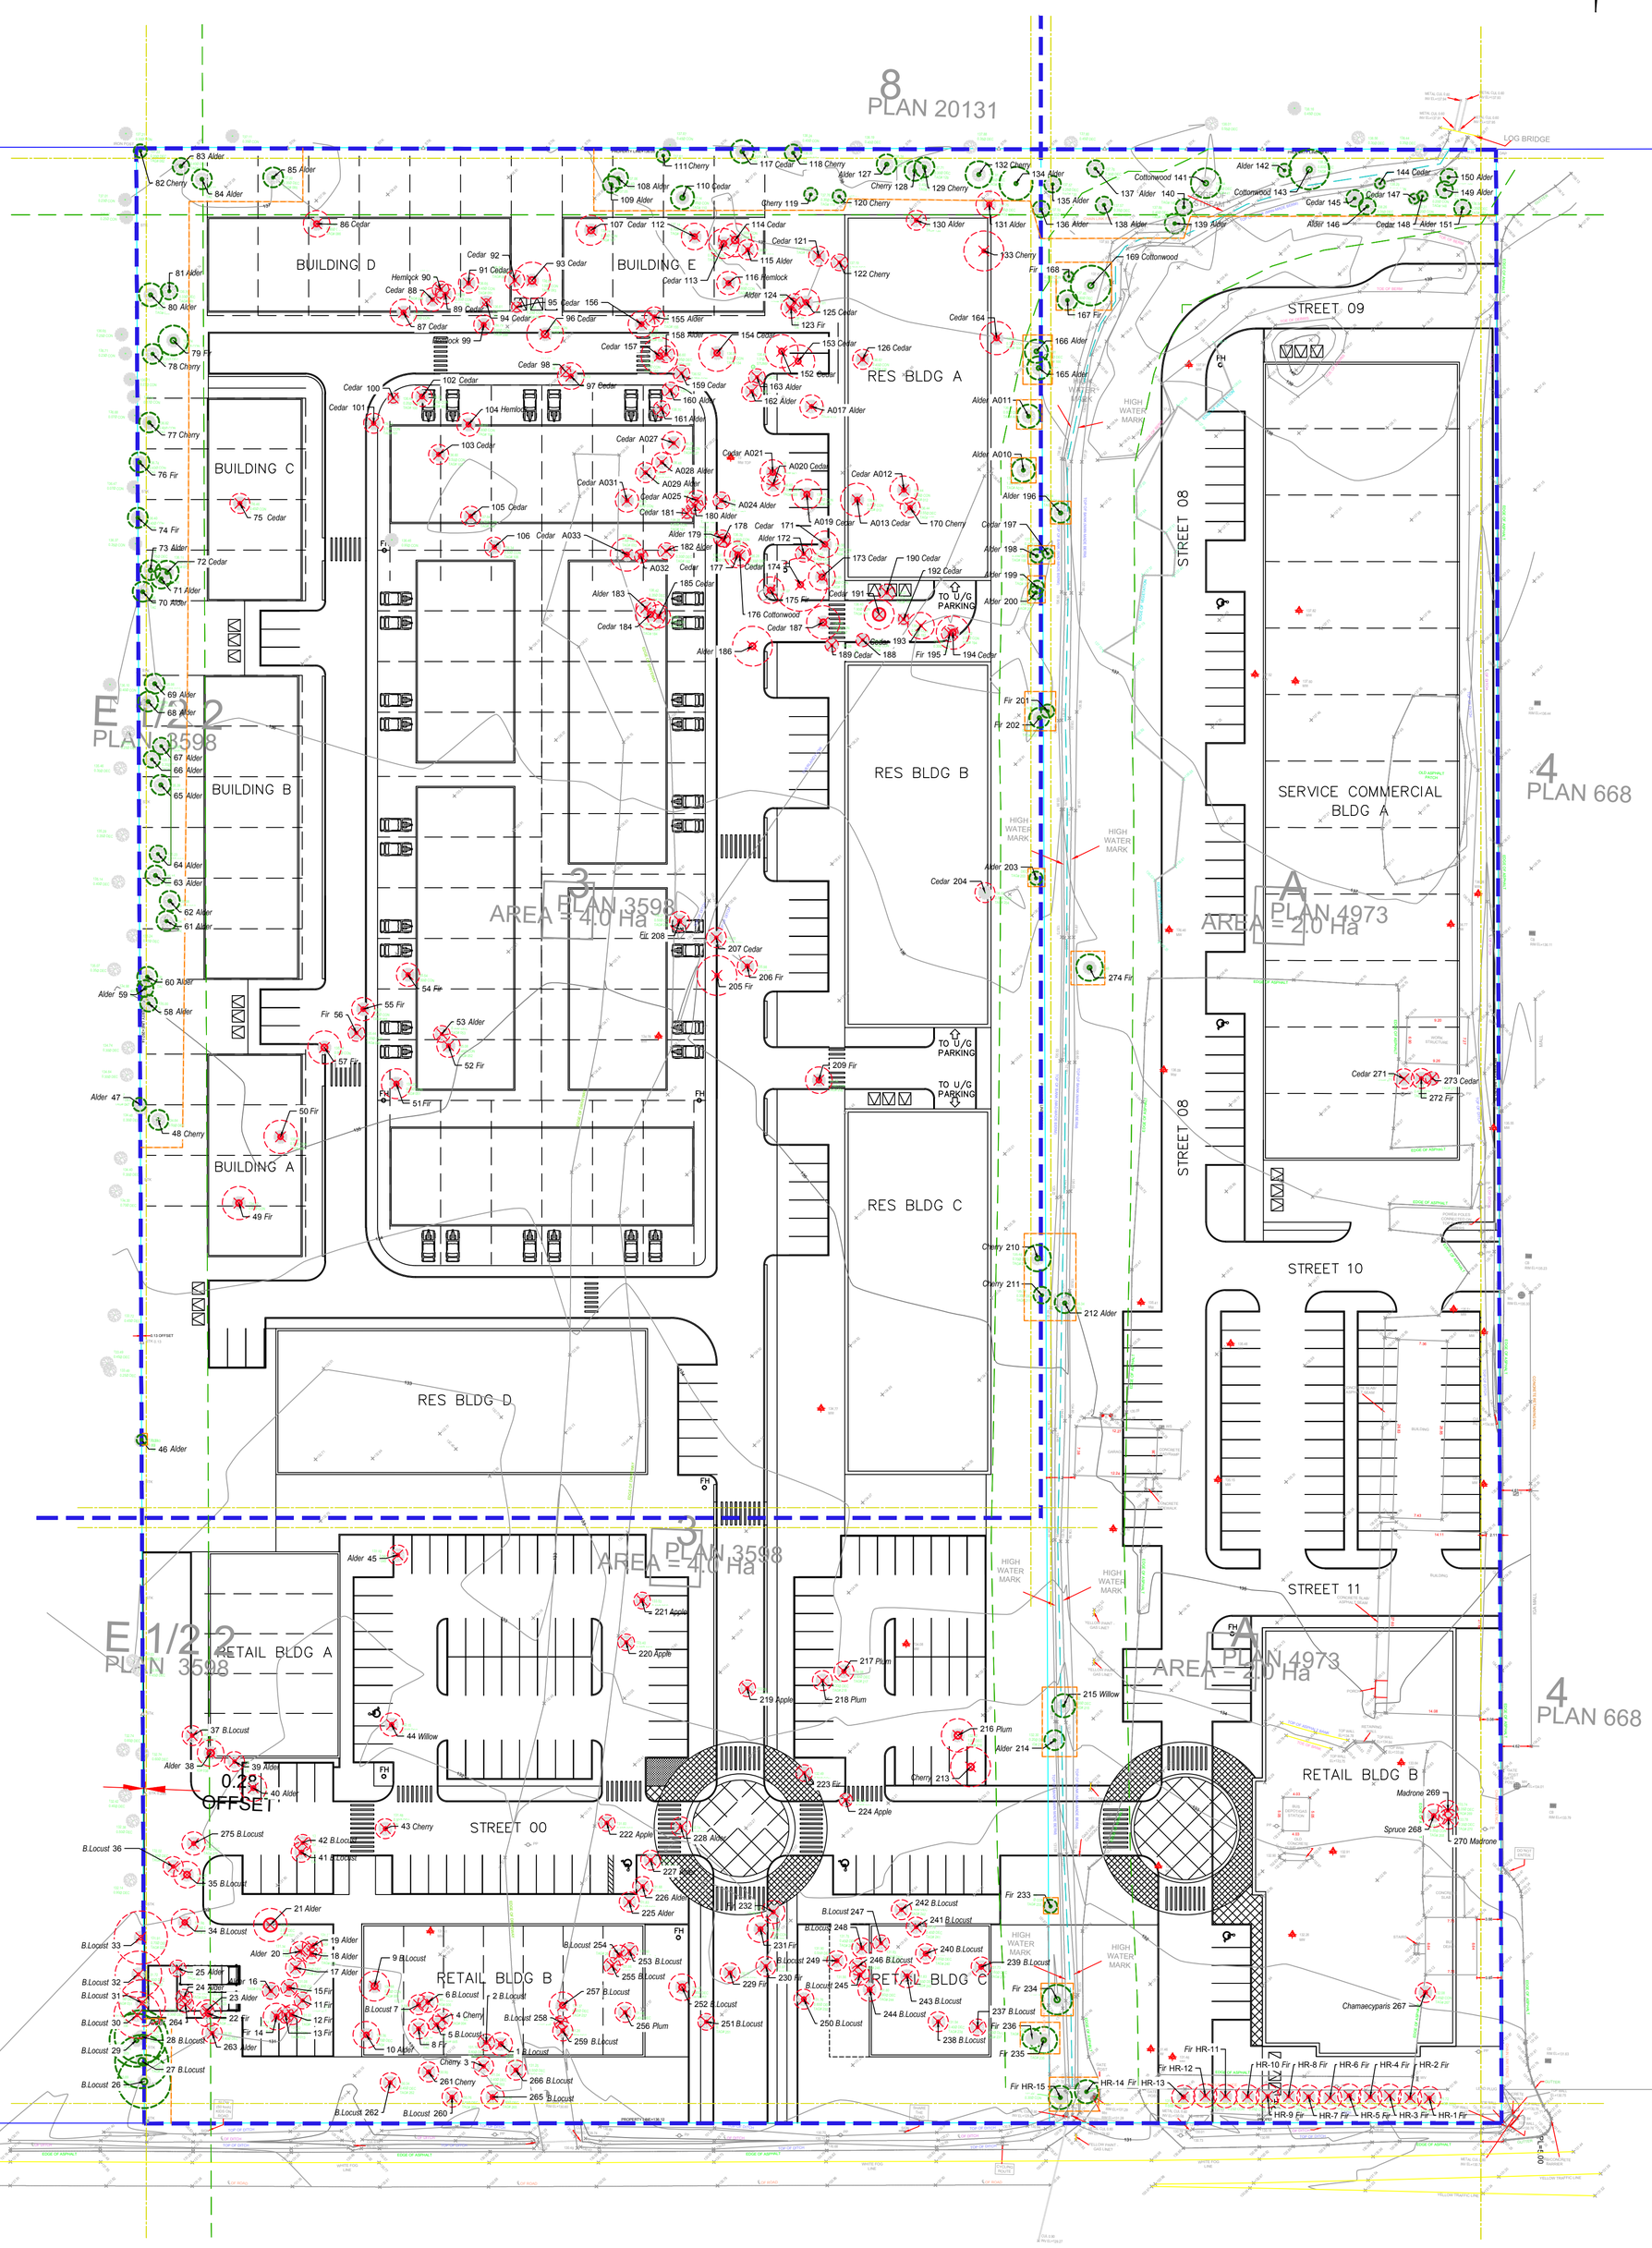

BEECHWOOD LANDSCAPE SERVICES

www.beechwoodconsultingarborists.ca

LEGEND

- EXISTING TREE TO BE RETAINED
- EXISTING TREE TO BE REMOVED
- 19 — TREE NUMBER
- TREE PROTECTION FENCE
- ARBORIST SUPERVISION
- PROPERTY LINE
- UNDERSIZED TREE

NOTE:

1. CONTACT ARBORIST (AUSTIN PETERSON, 604.614.3517, austin@beechwoodconsultingarborists.ca) 72 HOURS PRIOR TO ANY GRADING OR EXCAVATION WITHIN THE TREE PROTECTION ZONE. IF DURING EXCAVATION IT IS FOUND THAT IT CANNOT BE COMPLETED WITHOUT SEVERING ROOTS THAT ARE CRITICAL TO THE TREE HEALTH OR STABILITY, IT MAY BE NECESSARY TO REMOVE ADDITIONAL TREE.
2. READ THIS PLAN TOGETHER WITH THE ARBORIST REPORT PREPARED BY KOOME URBAN FORESTRY LTD (KUF).
3. IF STUMP GRINDING IS TO OCCUR IN CLOSE PROXIMITY TO TREES WHICH ARE TO BE RETAINED THEN IT IS REQUESTED STUMPS TO BE REMOVED UNDER ARBORIST SUPERVISION.
4. IT IS THE RESPONSIBILITY OF THE CLIENT OR HIS/HER REPRESENTATIVE TO CONTACT THE PROJECT ARBORIST FOR THE PURPOSE OF:
   *LOCATING TPZ FENCING
   *LOCATING WORK ZONE AND MACHINE ACCESS CORRIDORS WHERE REQUIRED
   *REVIEWING THE REPORT WITH THE PROJECT FOREMAN OR SITE SUPERVISOR

3.	27/09/26	KD
3.	06/08/26	KD
2.	17/05/26	
1.	23/02/26	
	(DD/MM/YY)	NAME

REVISIONS

PROJECT CODE

DP – SUNSHINE COAST HWY

PROJECT ADDRESS

1118/1150 SUNSHINE COAST HWY

DRAWING TITLE

TREE MANAGEMENT PLAN

T1