SUMMARY OF 20m OFFSET OVERAGES		
WEST PROPERTY LINE		3.63m
NORTH PROPERTY LINE		0
EAST PROPERTY LINE		0.18m
SE CORNER CUT		3.99m
SOUTH PROPERTY LINE		0

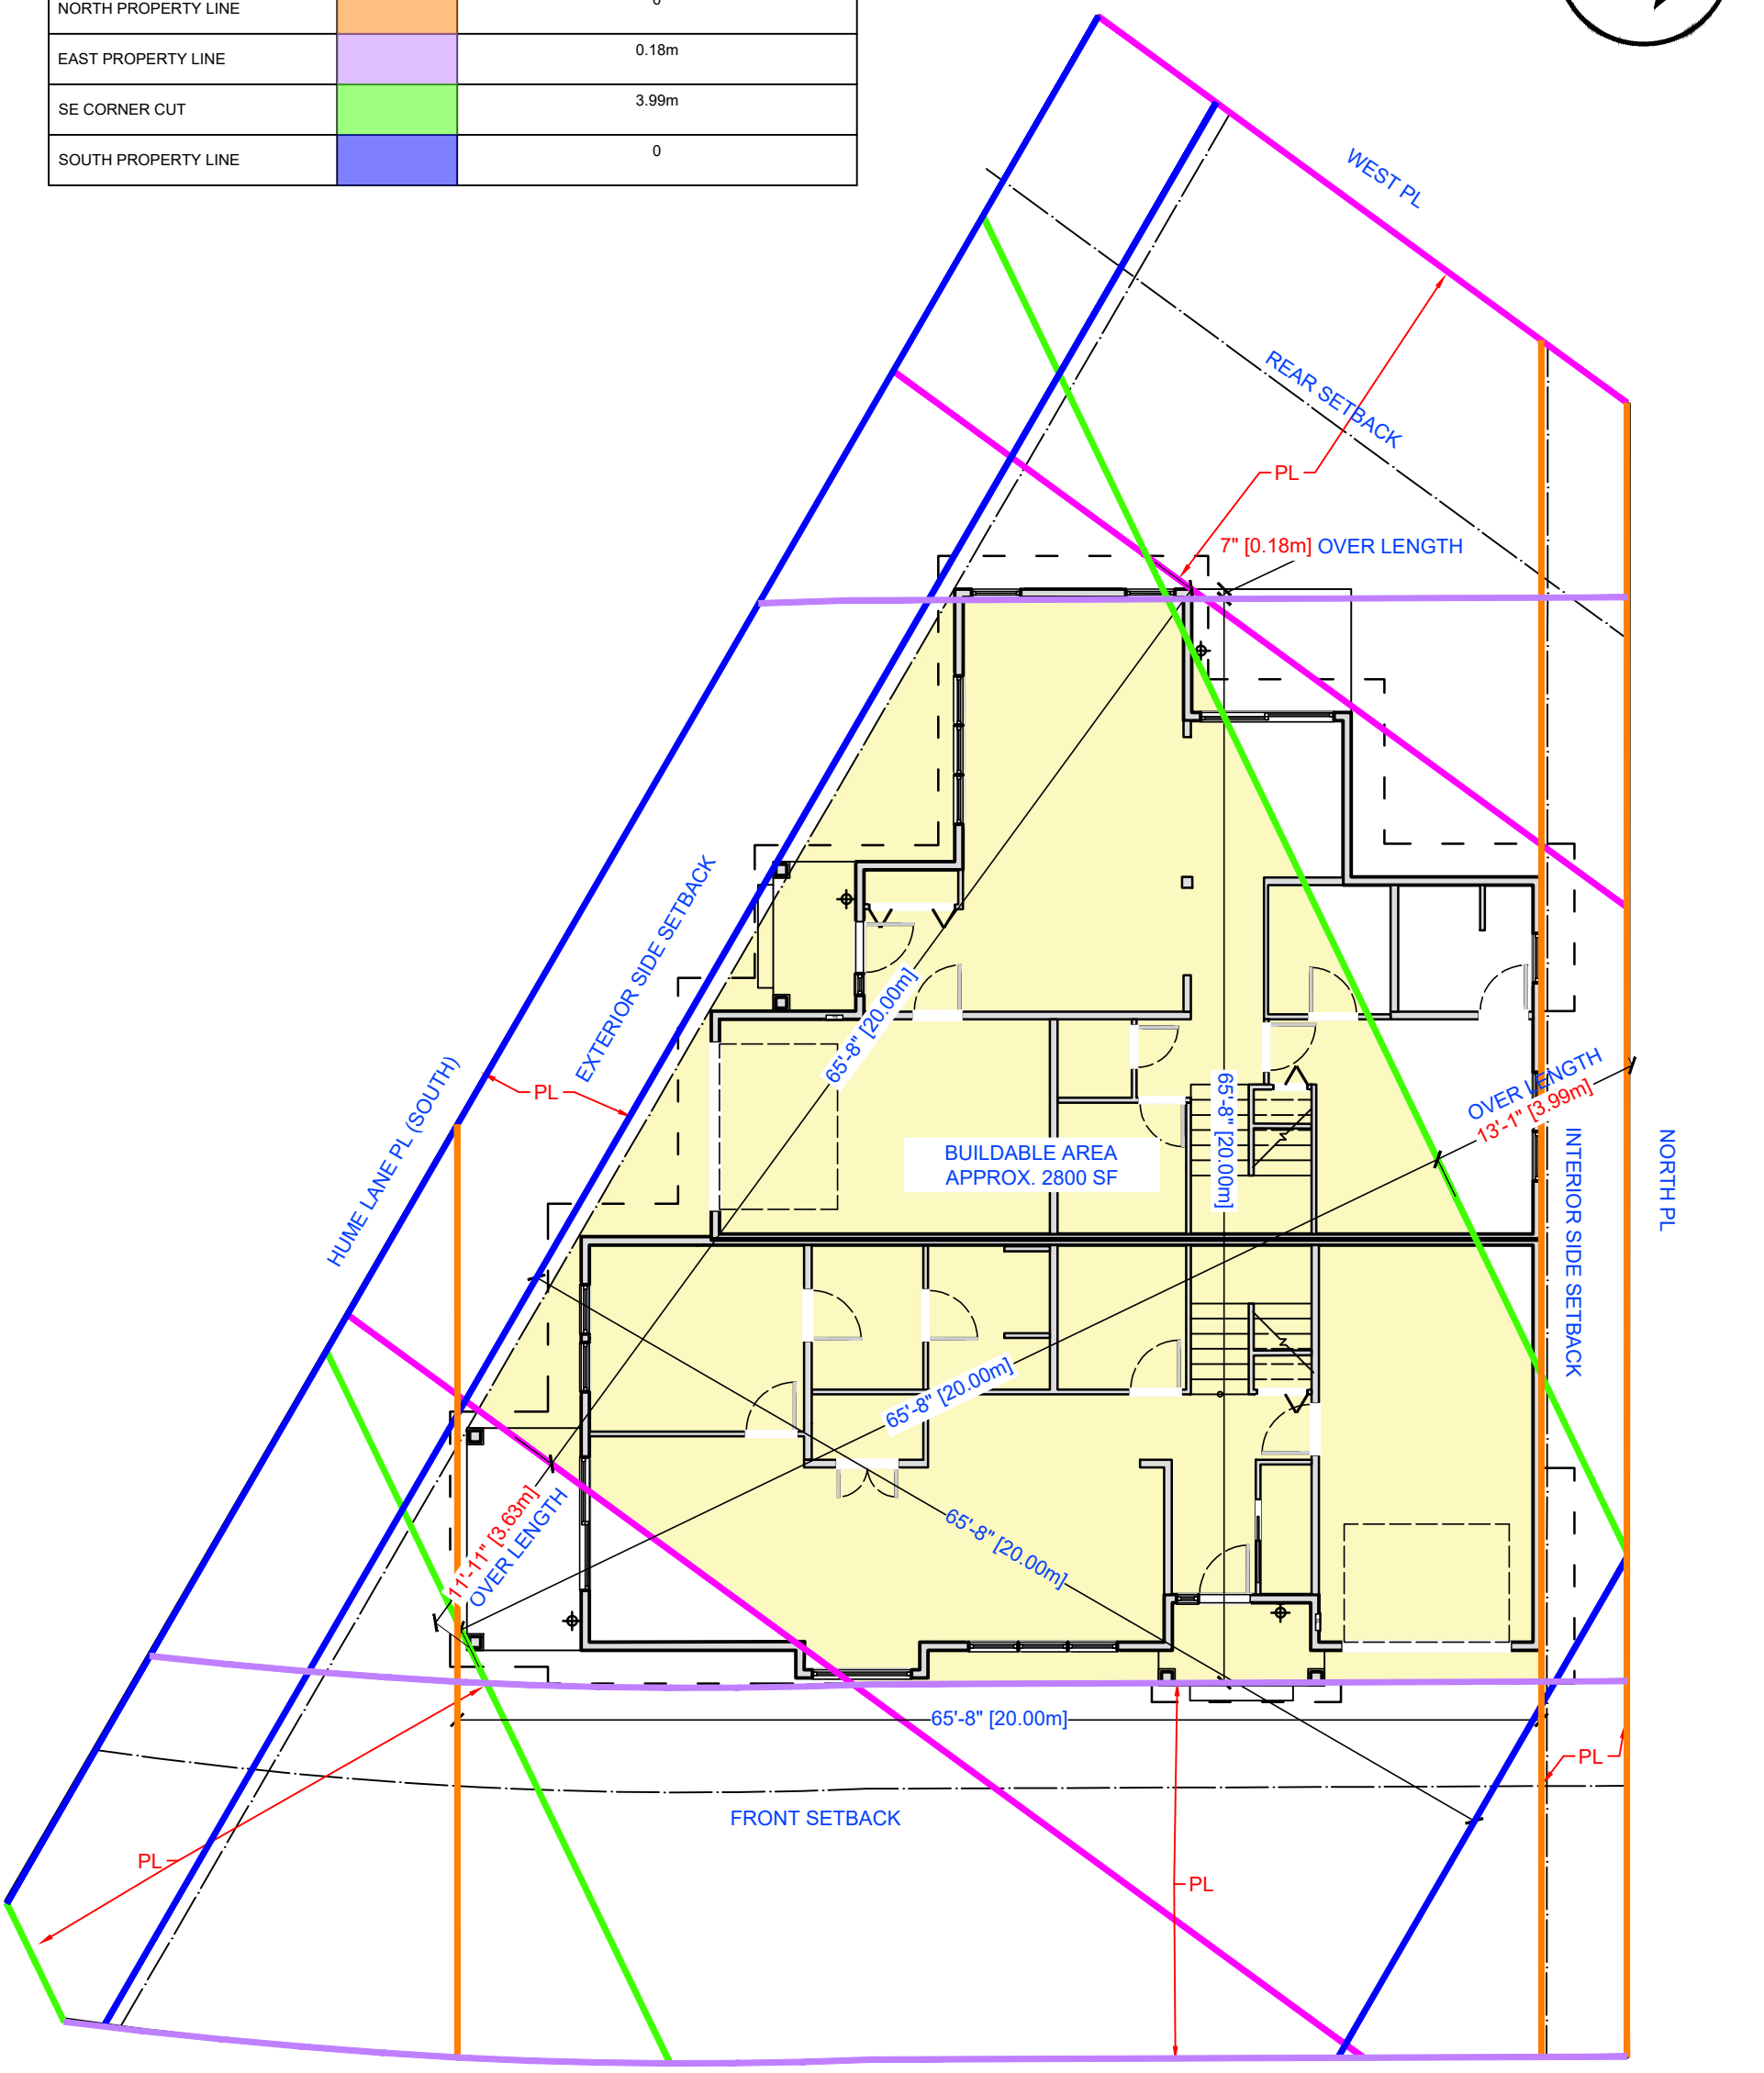

First Light
Design Concepts
3/32" = 1'
Oct 16, 2026

797 Wright Road
Lot 6

PARKLAND